Appendix A

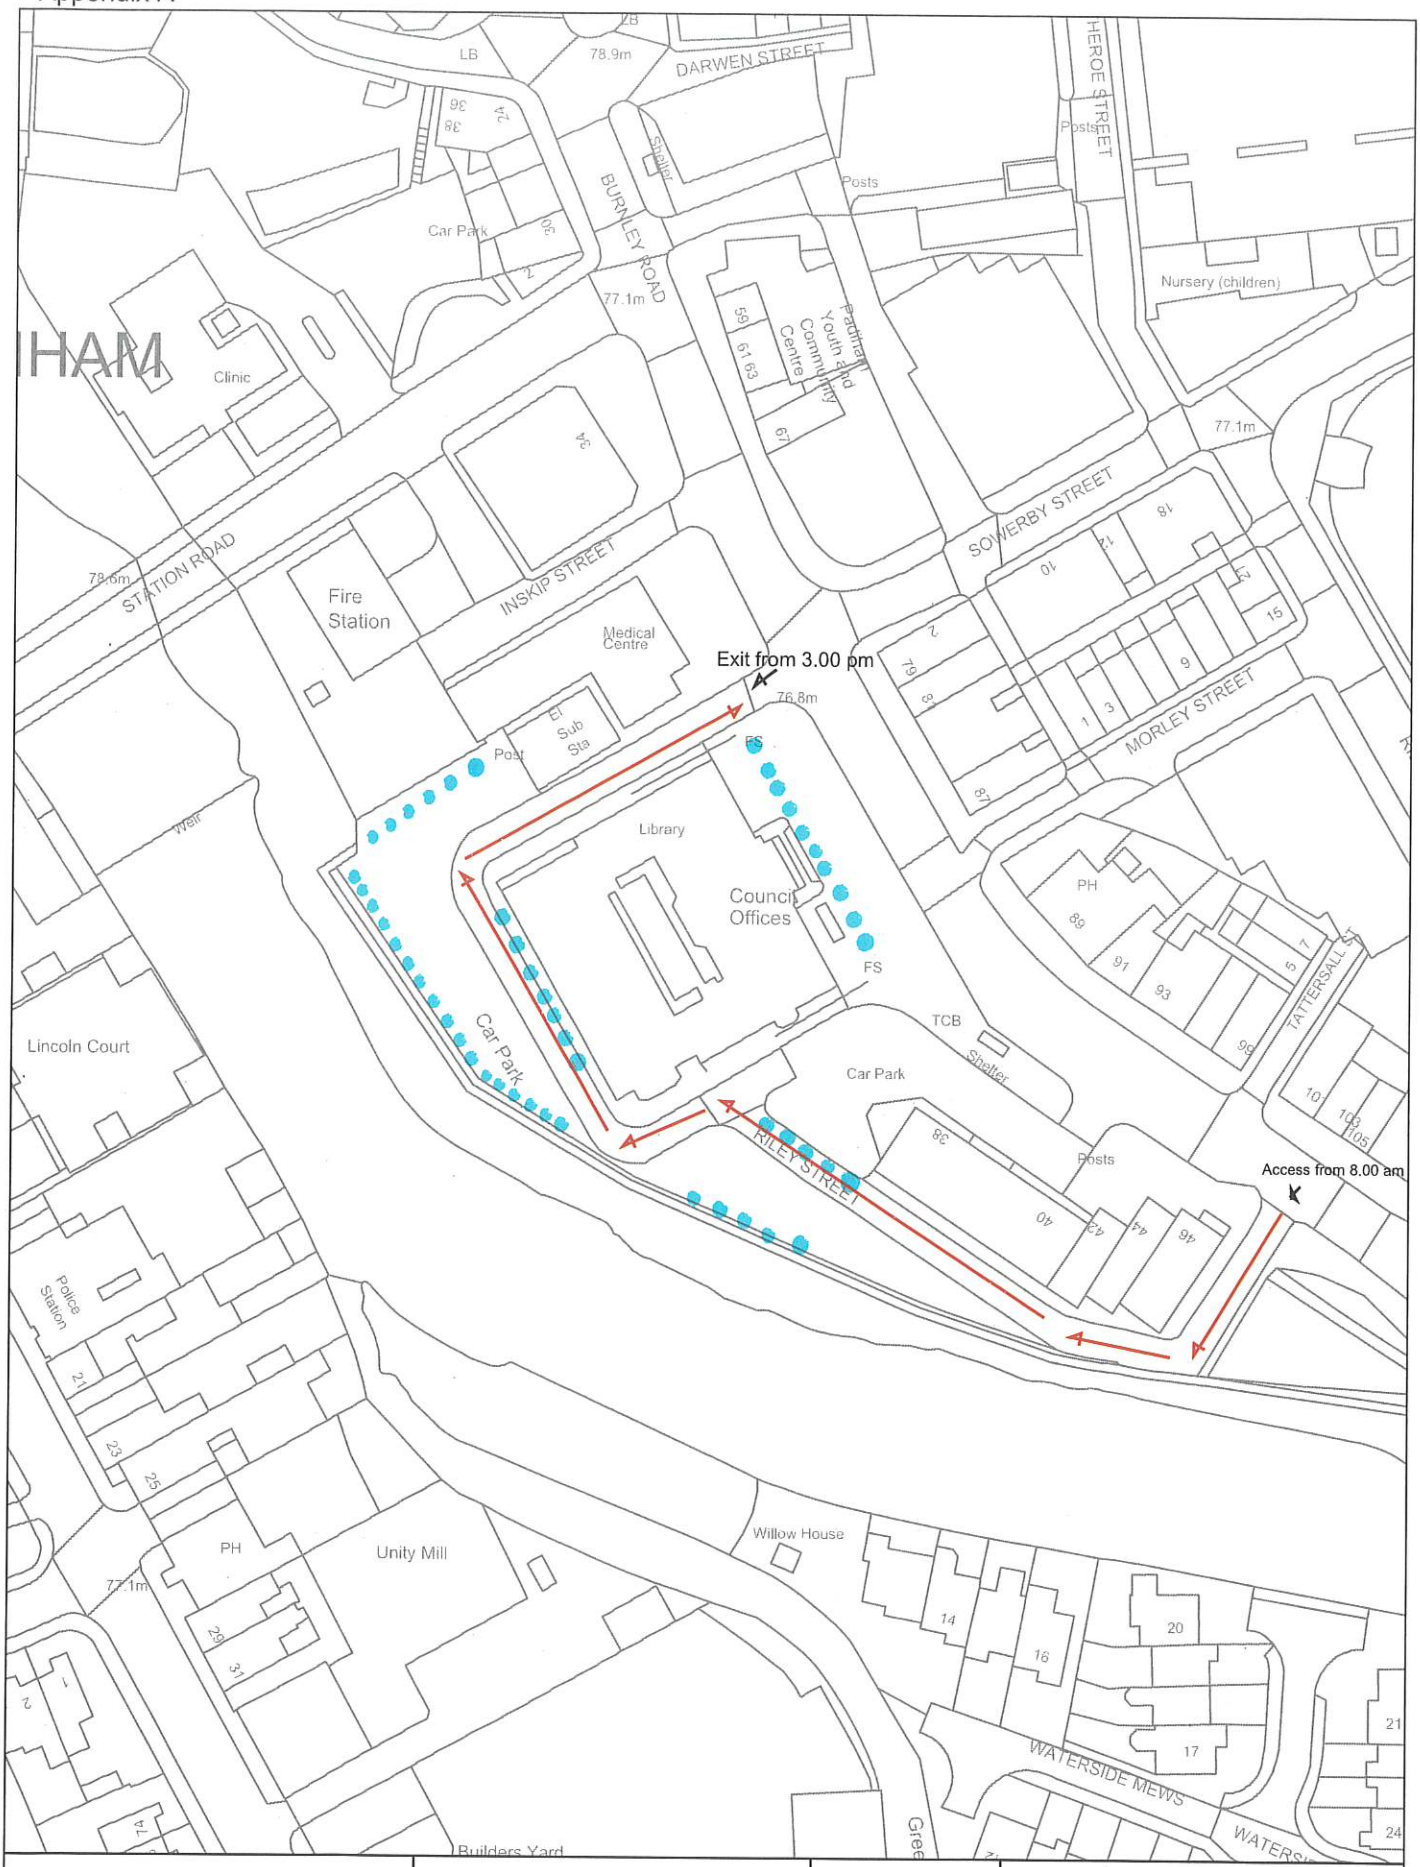

Burnley Borough Council Town Hall, Manchester Road, Burnley. BB11 9SA Tel: (01282) 425011 www.burnley.gov.uk	**PROJECT:** Padiham Town Hall, Car Park	**DRAWN BY:** J K	**REVISIONS / NOTES**
	TITLE: Scale Plan	**DATE:** Dec 2025	
		SCALE: 1:1000	**DRAWING NUMBER:** xxxx