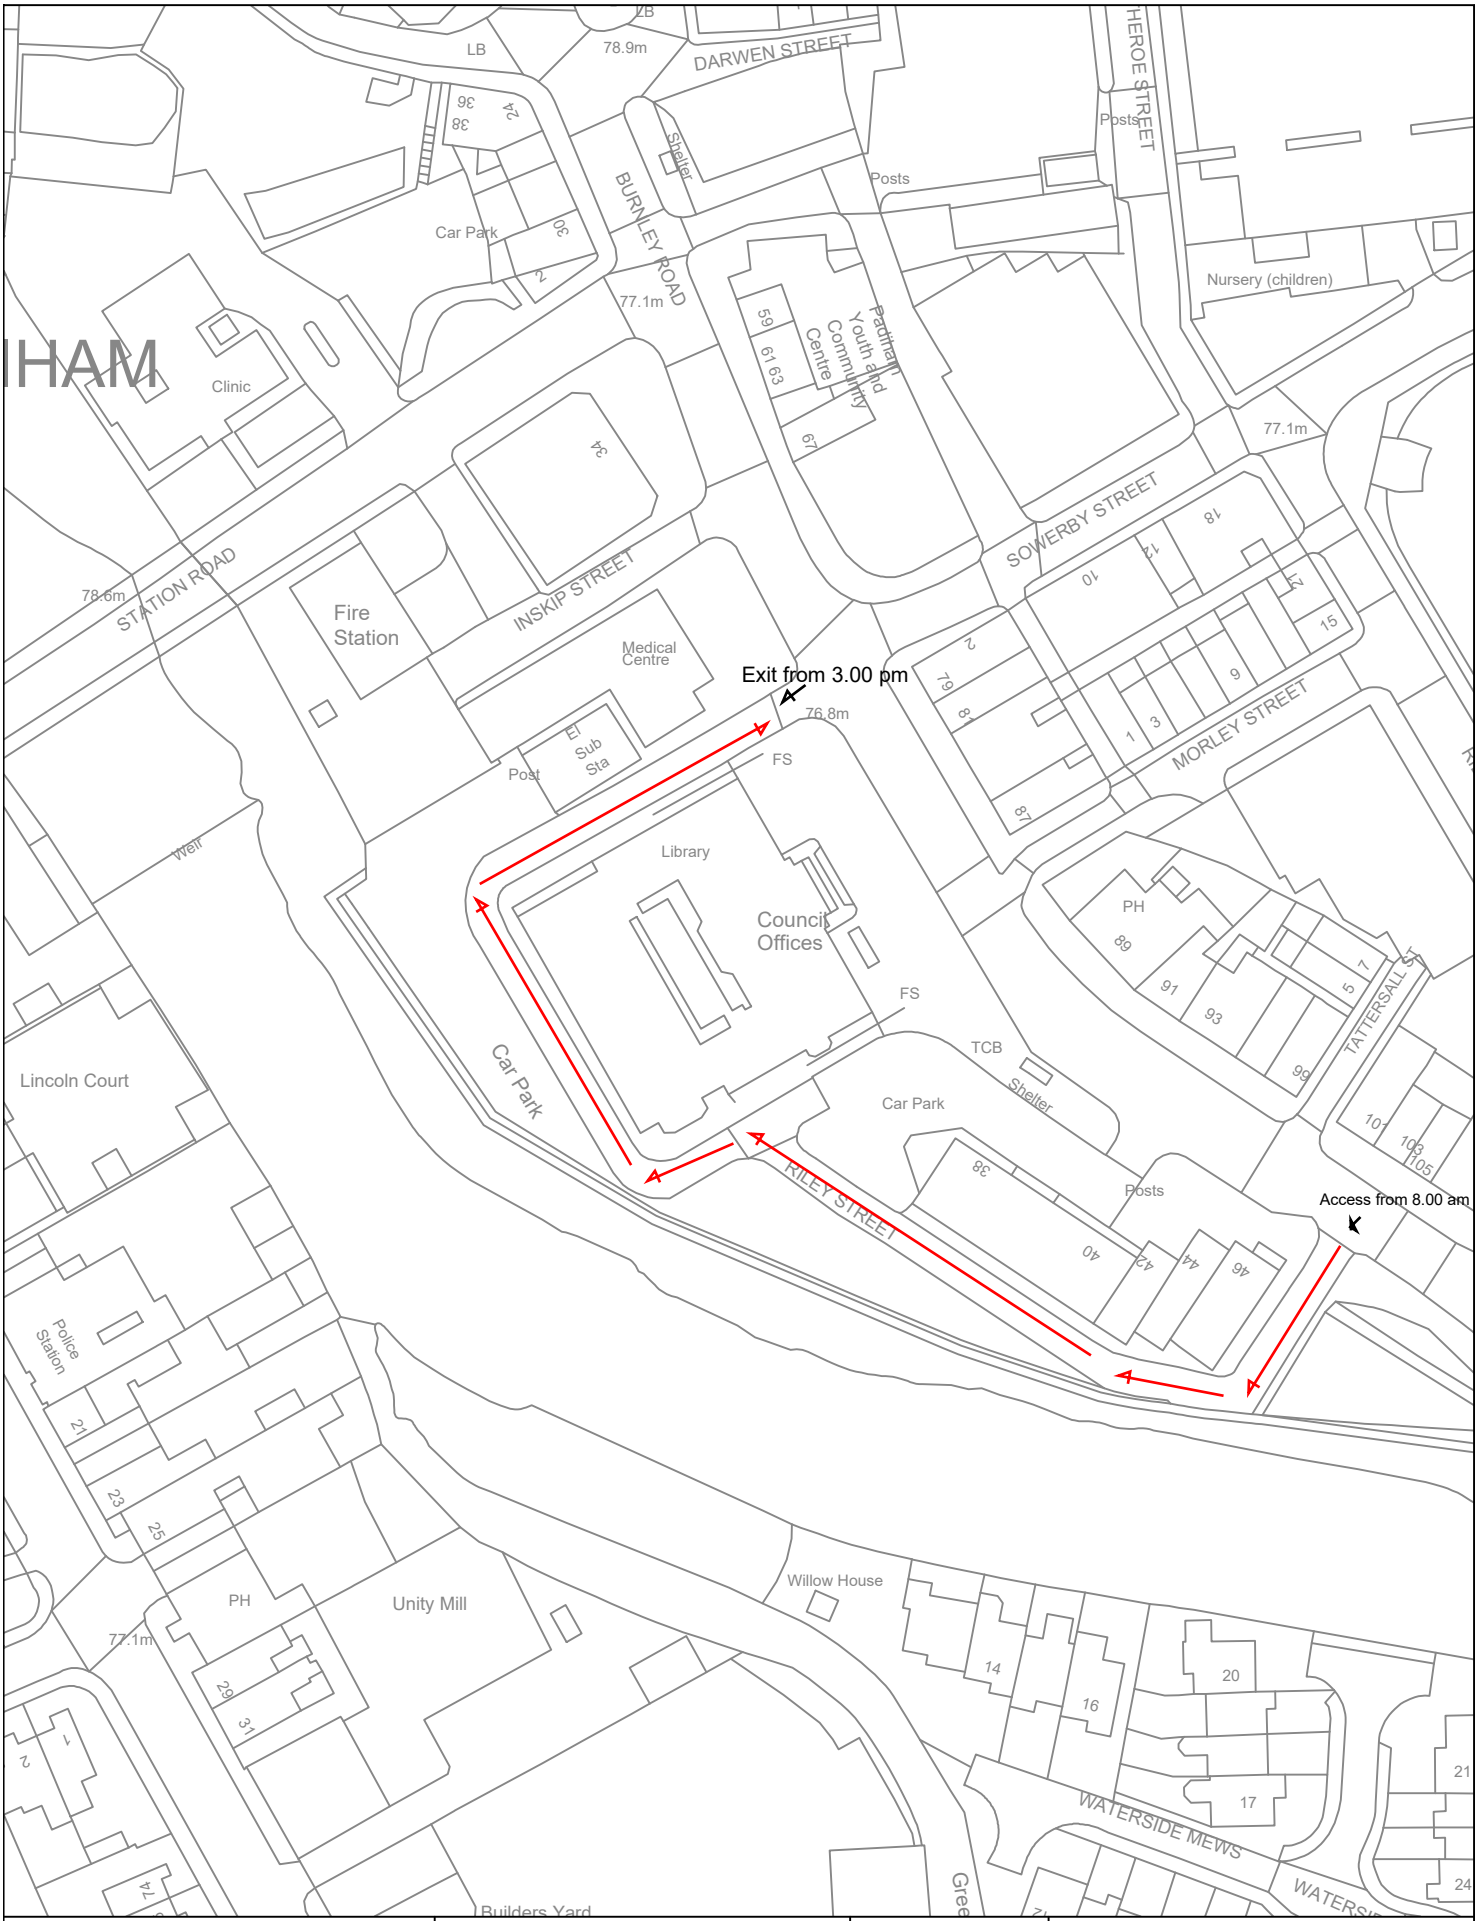

Burnley Borough Council
Town Hall, Manchester Road, Burnley. BB11 9SA
Tel: (01282) 425011 www.burnley.gov.uk

PROJECT:
Padiham Town Hall,
Car Park

TITLE:
Scale Plan

DRAWN BY: J K

DATE: Dec 2025

SCALE: 1:1000

REVISIONS / NOTES

DRAWING NUMBER:
xxxx